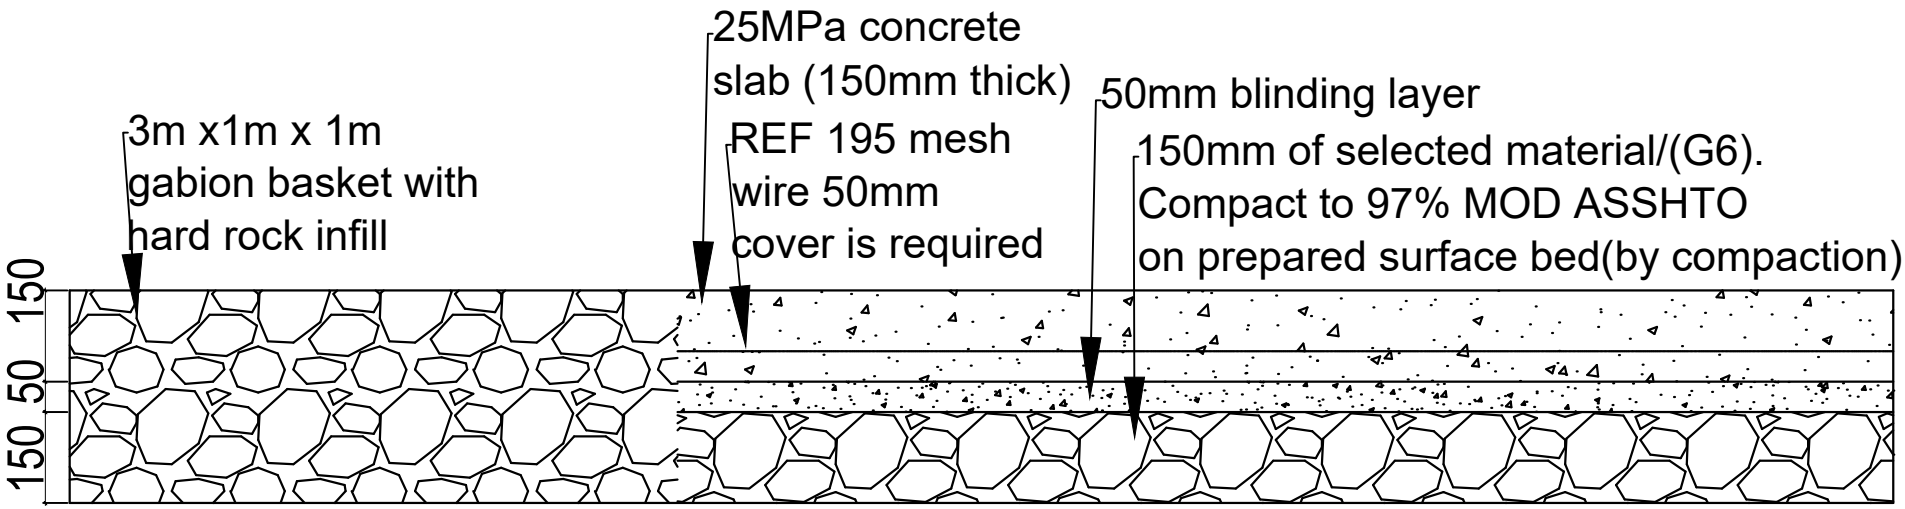

Cross section A-A

NOTES:

1. All dimensions are in millimeters unless otherwise stated.

2. These drawings must be read in conjunction with all other relevant drawings before construction commences.

3. All dimensions must be checked and any discrepancies must be referred to the engineer for attension.Drawings should not be scaled.

4. All dimensions and levels must be checked and confirmed on site

REV.		DESCRIPTION	DATE
REV1	DES1		DATE1

Water and Sewerage Company (Pty)Ltd
MASERU 100
LESOTHO

PROJECT

SECTION

Project Engineer: S.Ntsoane

PROJECT No.	Scale: AS-SHOWN	Drg.no: SM_1-0	
	Date: 03/08/2022	Drawn by:	Checked by: